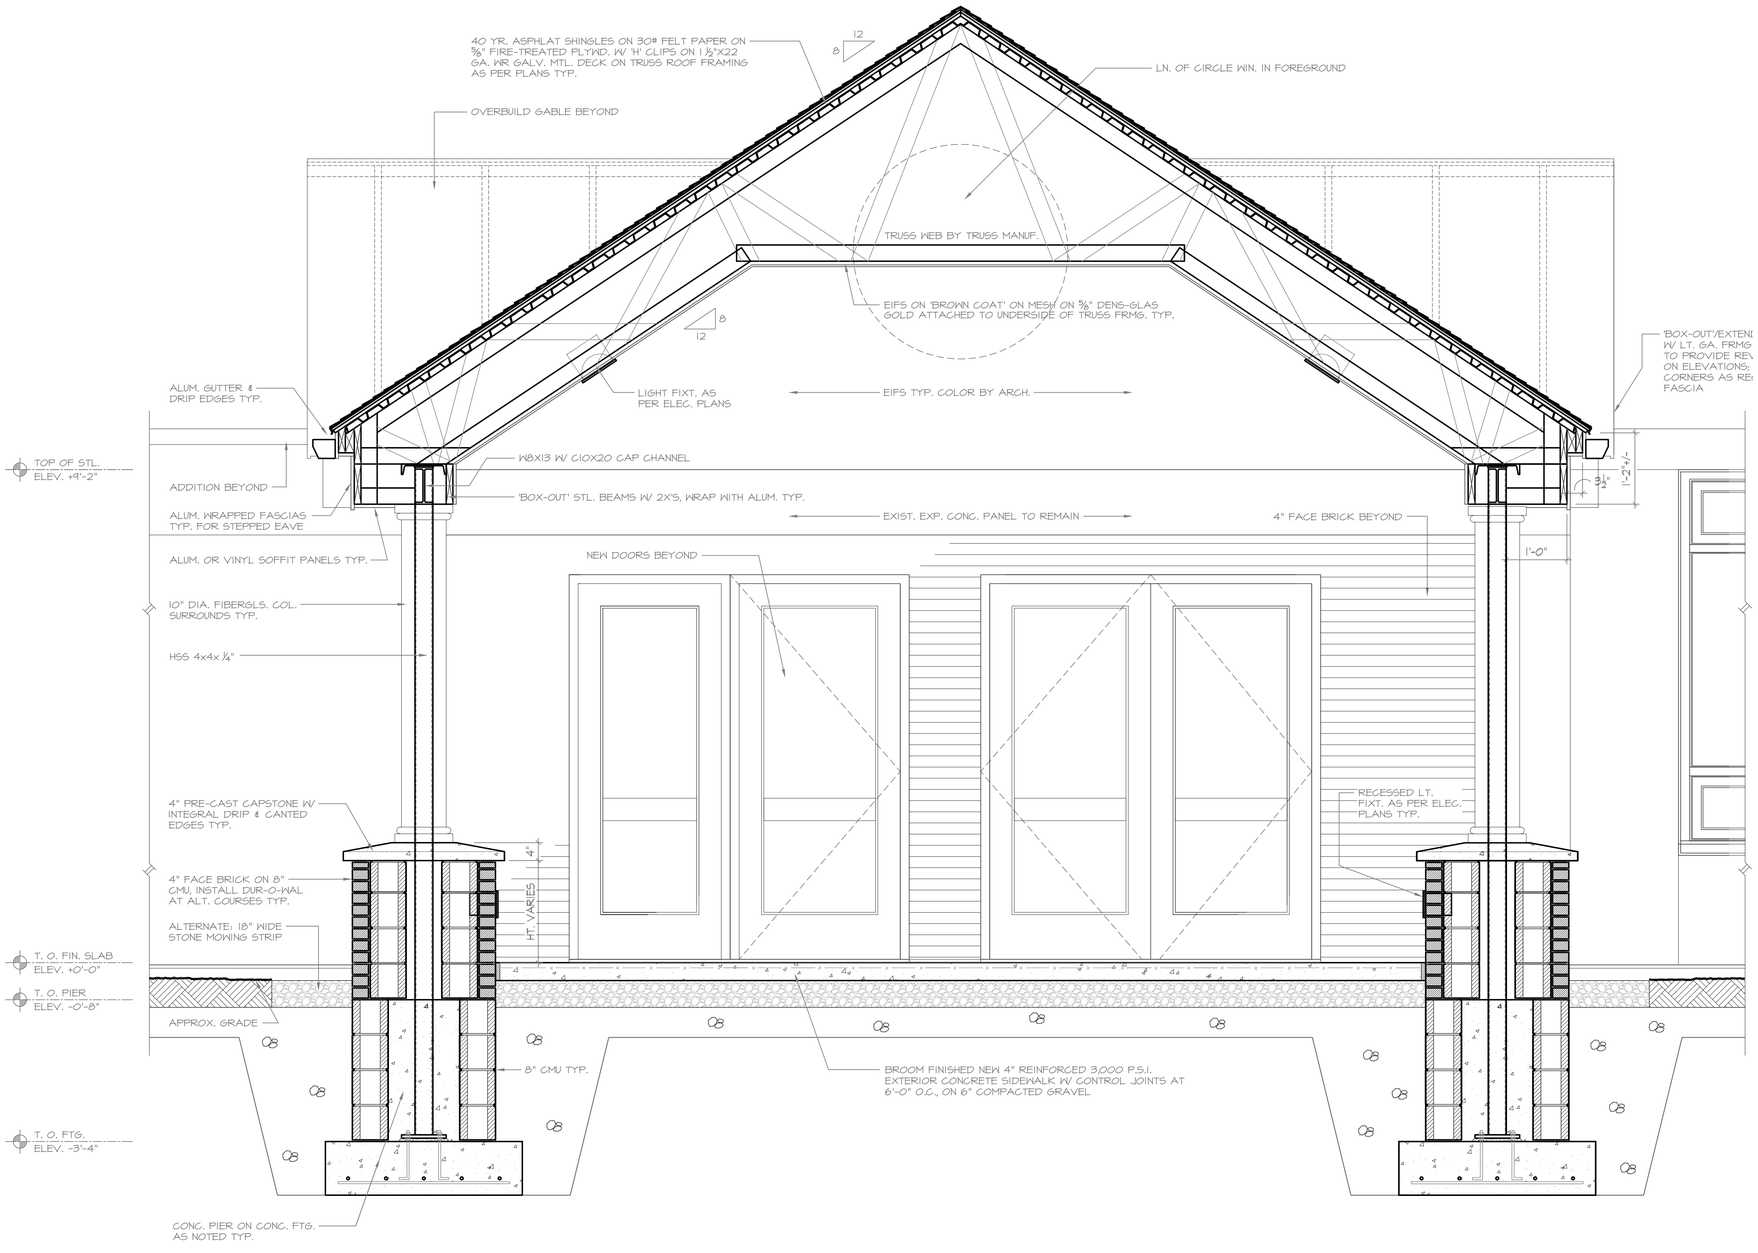

SECTION AT COVERED WLKWY.

1.

3/4"=1'-0"

Architectura P.C. ARCHITECTS
Carnegie Place, 247 N. Goodman St. Rochester, New York 14607 585/442-8550

NO.	REVISION	BY	DATE
1			
2			
3			
4			
5			

NOTICE: ANY UNAUTHORIZED ALTERATIONS OR ADDITIONS TO THIS DRAWING IS A VIOLATION OF THE NEW YORK STATE EDUCATION LAW, ARTICLE 145, SECTION 7209. NO REVISIONS ARE PERMITTED WITHOUT WRITTEN PERMISSION FROM ARCHITECTURA.
Copyright © 2004

ADDITIONS & RENOVATIONS
FOR:
PENFIELD UNITED METHODIST CHURCH
1795 BAIRD ROAD
PENFIELD, NEW YORK 14526

PROJECT NO.:	165101
CHECKED BY:	JFT
DRAWN BY:	SDD
DATE:	9-25-09

STAMP

SHEET NAME
WALL SECTIONS

SHEET NO.
A-4