ADDITIONS AND RENOVATIONS

1795 BAIRD ROAD, ROCHESTER, NEW YORK 14526

PENFIELD UNITED METHODIST CHURCH

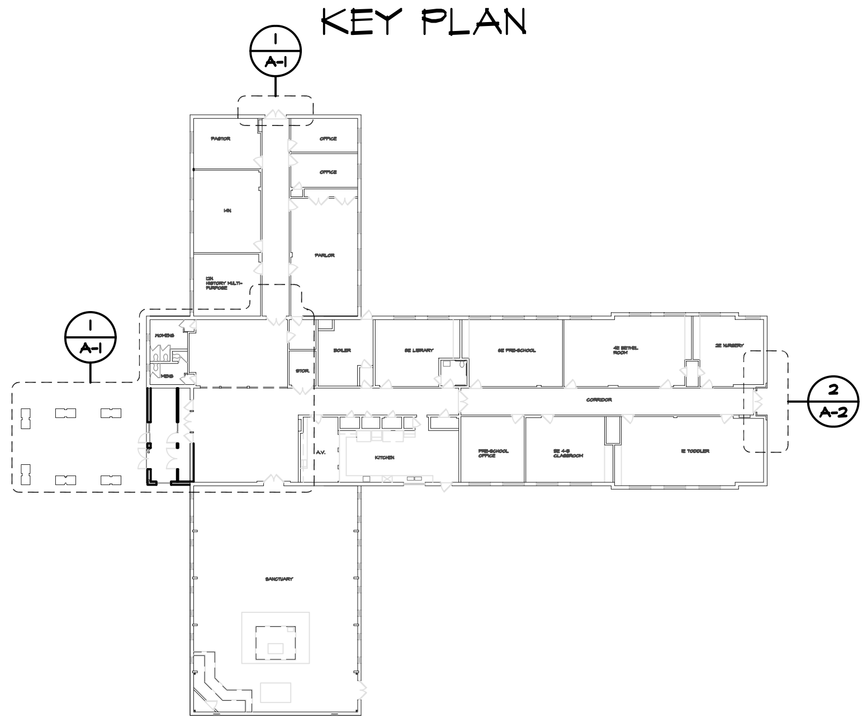

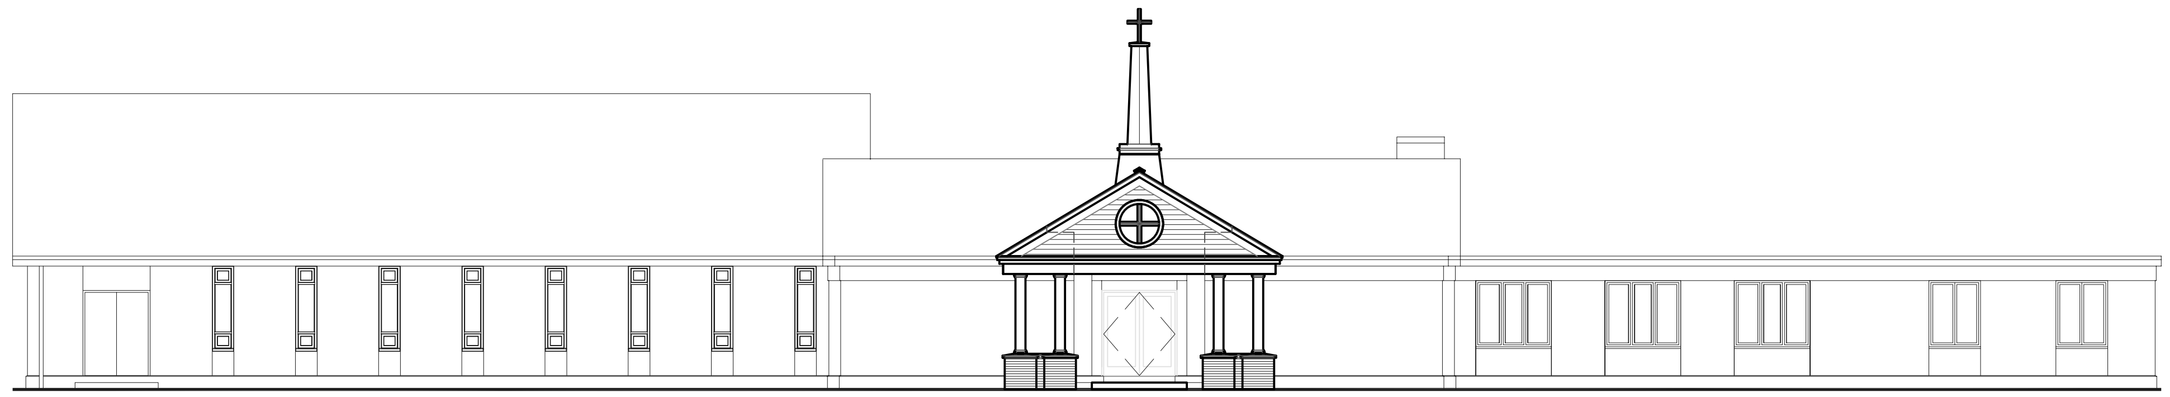

ARCHITECT:

ARCHITECTURA, PC

CARNEGIE PLACE, 247 NORTH GOODMAN ST.
ROCHESTER, NEW YORK 14607
TEL: 585-442-8550 FAX: 585-442-8662

STRUCTURAL ENGINEER

HERRICK-SAYLOR ENGINEERS

310 KREAG ROAD
PITSFORD, NEW YORK 14534
TEL: 585-586-1700

ELECTRICAL & MECHANICAL ENGINEER

Q-TECH

217 WEST COMMERCIAL STREET
EAST ROCHESTER, NEW YORK 14447
TEL: 585-385-1450

ENGINEER:

PARRONE ENGINEERING

349 WEST COMMERCIAL STREET
EAST ROCHESTER, NEW YORK 14445
TEL: 585-586-0200

LOCATION MAP

MATERIAL LEGEND

- EARTH
- ROCK
- GRAVEL
- CONCRETE
- CONCRETE MASONRY UNITS
- BRICK
- STONE
- STEEL (LARGE & SMALL SCALE)
- WOOD FRAMING, WOOD BLOCKING
- WOOD TRIM, FINISHED MILLWORK
- PLYWOOD
- PLASTER OR GYPSUM WALLBOARD
- FIBERGLASS BATT INSULATION
- RIGID INSULATION BOARD
- WOOD FRAME PARTITIONS
- METAL STUD PARTITIONS (LARGE & SMALL SCALE)

ENERGY CONSERVATION NOTICE:

TO THE BEST OF MY KNOWLEDGE AND BELIEF, THE DESIGN OF THIS BUILDING COMPLIES WITH THE REQUIREMENTS OF THE ENERGY CONSERVATION CONSTRUCTION CODE OF NEW YORK STATE.

SIGNED _____ DATE _____

SYMBOL LEGEND

- EXISTING SPOT ELEVATION
- FINISHED SPOT ELEVATION
- EXISTING CONTOUR TO BE REMOVED
- FINISHED CONTOUR
- PROPERTY LINE
- FENCE
- EXISTING TREE TO BE PROTECTED
- EXISTING TREE TO BE REMOVED
- BENCHMARK, FLOOR ELEV. OR OTHER VERT. EL.
- SANITARY SEWER
- STORM SEWER
- WATER LINE
- GAS LINE
- ELECTRIC LINE
- DETAIL SECTION #A ON SHEET A-1
- BUILDING SECTION #A ON SHEET A-1
- WALL OR DETAIL SECTION #B ON SHEET A-2
- EXISTING CONSTRUCTION TO REMAIN
- EXISTING CONSTRUCTION TO BE REMOVED.
- NEW PARTITION CONSTRUCTION
- NEW MASONRY CONSTRUCTION
- ROOM # 06 - RM. ELEV. 15 DETAIL #5 ON SHEET A-7
- DOOR NUMBER
- COLUMN GRID LINES
- REVISION NUMBER
- CHANGE IN AREA OR FINISH
- DIMENSION TO ℄ OF GRID, PARTITION, OR MULLION
- DIMENSION TO ROUGH WALL OR FACE OF STUD
- DIMENSIONED TO FINISH WALL SURFACE
- WINDOW WALL SYMBOL
- CEILING HEIGHT
- LIGHTING FIXTURES (TYPE AS SCHEDULED)
- EXISTING DOOR AND FRAME TO BE REMOVED.
- EXISTING DOOR AND FRAME TO REMAIN
- NEW DOOR AND FRAME
- DOOR SIZE: 2 FOOT 6 INCH WIDE BY 6 FOOT 8 INCH HIGH

ABBREVIATIONS

A.C.	AIR CONDITIONING
A.C.T.	ACOUSTICAL CEILING TILE
ACOUST.	ACOUSTIC
ADJ.	ADJACENT
A.F.F.	ABOVE FINISHED FLOOR
ALT.	ALTERNATE
ALUM.	ALUMINUM
∠	ANGLE
APPD. EQ.	APPROVED EQUAL
APPROX.	APPROXIMATE
ARCH.	ARCHITECT
ASB.	ASBESTOS
A.A.C.	ASBESTOS ABATEMENT CONTRACTOR
ASPH.	ASPHALT
AUTO.	AUTOMATIC
AVG.	AVERAGE
BD.	BOARD
BLDG.	BUILDING
BLK.	BLOCK
BLKG.	BLOCKING
BOT.	BOTTOM
BRK.	BRICK
BSMT.	BASEMENT
B.P.	BEARING PLATE
C.	COURSE
CAB.	CABINET
CARP.	CARPET
C.B.	CHALKBOARD
CEM.	CEMENT
CM.T.	CERAMIC MOSAIC TILE
CM.T.	CERAMIC WALL TILE
C.I.	CAST IRON
C.J.	CONTROL JOINT
CLG.	CEILING
CL.	CLOSET
℄	CENTER LINE
℄	CHANNEL
C.O.	CLEAN-OUT
COL.	COLUMN
CONC.	CONCRETE
C.M.U.	CONCRETE MASONRY UNIT
CONN.	CONNECTION
CONST.	CONSTRUCTION
CONT.	CONTINUOUS
CONTR.	CONTRACTOR
C.W.	COLD WATER
CORR.	CORRIDOR
C.TOP	COUNTER TOP
CRS.	COURSES
DET.	DETAIL
D.F.	DRINKING FOUNTAIN
DIA. ϕ	DIAMETER
DIM.	DIMENSION
DISP.	DISPENSER
DN.	DOWN
DO	DITTO, REPEAT, SAME
DR.	DOOR
D.S.	DOWNSPOUT
DWG.	DRAWING
EA.	EACH
ELEC.	ELECTRIC
E.C.	ELECTRICAL CONTRACTOR
ELEV.	ELEVATION
EQ.	EQUAL
EQUIP.	EQUIPMENT
EXIST.	EXISTING
EXH.	EXHAUST
EXP.	EXPOSED
EIFS	EXTERIOR INSULATION & FINISH SYSTEM
E.J.	EXPANSION JOINT
EXT.	EXTERIOR
E.F.	EACH FACE
E.W.	EACH WAY
F.D.	FLOOR DRAIN
F.E.C.	FIRE EXTINGUISHER CABINET
F.F.	FINISH FLOOR
FIN.	FINISH
FIX.	FIXTURE
FL./FLR.	FLOOR
F.P.	FIREPROOF
F.R.P.	FIBERGLASS REINFORCED POLYESTER
FT	FOOT, FEET
FTG.	FOOTING
GA.	GAUGE, GAGE
GALV.	GALVANIZED
G.C.	GENERAL CONTRACTOR
G.F.I.	GROUND FAULT INTERRUPTER
GL.	GLASS
G.B.	GRAB BAR
GR.	GRADE
GYP.BD./ GYPSUM WALLBOARD	
G.W.B.	
H.C.	HVAC CONTRACTOR
HDWD.	HARDWOOD
HDWR.	HARDWARE
H.M.	HOLLOW METAL
HORIZ.	HORIZONTAL
HR.	HOUR
HT.	HEIGHT
HVAC	HEATING, VENTILATION & AIR CONDITIONING
H.W.	HOT WATER
IN.	INCH
I.D.	INSIDE DIAMETER
INSUL.	INSULATION
INT.	INTERIOR
I.P.	IRON PIPE
L.	LENGTH, LONG
LDR.	LEADER
LAV.	LAVATORY
L.L.V.	LONG LEG VERTICAL
MAX.	MAXIMUM
MECH.	MECHANICAL
MTL.	METAL
MANUF.	MANUFACTURER
M.H.	MANHOLE
MIN.	MINIMUM
MISC.	MISCELLANEOUS
M.O.	MASONRY OPENING
MTD.	MOUNTED
N.A.	NOT APPLICABLE
N.I.C.	NOT IN CONTRACT
NO. #	NUMBER
N.T.S.	NOT TO SCALE
O.C.	ON CENTER
O.D.	OUTSIDE DIAMETER
OPNG.	OPENING
OPP.	OPPOSITE
O.H.	OVERHEAD
PART.	PARTITION
P.C.	PLUMBING CONTRACTOR
℄	PLATE
PLAS.	PLASTER
PLAS.LAM.	PLASTIC LAMINATE
PLMB.	PLUMBING
PLYWD.	PLYWOOD
POLY.	POLYETHYLENE
PRE-FAB.	PREFABRICATED
PREP.	PREPARATION
P.S.I.	POUNDS PER SQUARE INCH
P.S.F.	POUNDS PER SQUARE FOOT
PTD.	PAINTED
PVC	POLYVINYL CHLORIDE
R.	RISER
RAD.	RADIUS
R.D.	ROOF DRAIN
RD.	ROUND
REF.	REFER TO
REF.	REFRIGERATOR
REG.	REGISTER
REINF.	REINFORCE
REQ'D.	REQUIRED
RES.	RESILIENT
RET.	RETURN
RFG.	ROOFING
RM.	ROOM
R.O.B.	RUN OF BANK
R=	R VALUE EQUALS
SAN.	SANITARY (SEWER)
SCHED.	SCHEDULE
SECT.	SECTION
SEP.	SEPARATE
S.G.T.	STRUCTURAL GLAZED TILE
SHT.	SHEET
SIM.	SIMILAR TO
SPEC.	SPECIFICATION
SPR.	SPRINKLER
S.C.	SOLID CORE
S.F.	SQUARE FEET
S.S.	STAINLESS STEEL
STL.	STEEL
STOR.	STORAGE
ST., STORM	STORM (SEWER)
STR.	STRUCTURAL
SUSP.	SUSPENDED
STRUC.	STRUCTURAL
S.L.V.	SHORT LEG VERTICAL
T., TR.	TREAD
T&B	TOP & BOTTOM
T.B.	TACKBOARD
TEL.	TELEPHONE
TERR.	TERRAZZO
T&G	TONGUE & GROOVE
TRANS.	TRANSFORMER
T.O.	TOP OF
TYP.	TYPICAL
U.L.	UNDERWRITERS LAB
U.N.O.	UNLESS OTHERWISE NOTED
VA.	VALVE
V.A.T.	VINYL ASBESTOS TILE
V.B.	VAPOR BARRIER
V.C.T.	VINYL COMPOSITION TILE
VEN.	VENEER
VENT	VENTILATOR
VERT.	VERTICAL
VEST.	VESTIBULE
V.I.F.	VERIFY IN FIELD
W	WIDTH
W	WITH
W/OUT	WITHOUT
W.C.	WATER CLOSET
WD.	WOOD
WIND.	WINDOW
W.I.	WROUGHT IRON
W.P.	WATERPROOFING
W.R.	WATER RESISTANT
W.W.M.	WELDED WIRE MESH
W.W.F.	WELDED WIRE FABRIC

DRAWING INDEX

SHEET NUMBER AND NAME		ISSUE DATE
T-1	TITLE SHEET	
G-1	CODE PLAN	
G-2	SITE PLAN	
A-1	PLANS & DETAILS	
A-2	PLANS, SCHEDULES & DETAILS	
A-3	EXTERIOR ELEVATIONS	
A-4	WALL SECTIONS	
A-5	ROOF PLANS, FRAMING PLANS & FOUND. PLAN	
A-5A	SECTIONS & DETAILS	
A-6	FINISH PLAN & DETAILS	
E-1	ELECTRICAL LEGEND, SCHEDULES & SPECS.	
E-2	ELECTRICAL REMOVALS	
E-3	LIGHTING AND POWER PLANS	
E-4	LIGHTING DETAILS	
P-1	PLUMBING PLAN - DEMOLITION	
P-2	PLUMBING PLAN - UNDERGROUND & ABOVE GROUND	
P-3	PLUMBING SPECIFICATIONS & LEGEND	
H-1	HVAC PLANS	
H-2	HVAC SCHEDULES & SPECIFICATIONS	

Architectura P.C. ARCHITECTS
Carnegie Place, 247 N. Goodman St., Rochester, New York 14607 585/442-8550

NO.	REVISION	BY	DATE
A			
A			
A			
A			
A			

NOTICE: ANY UNAUTHORIZED ALTERATIONS OR ADDITIONS TO THIS DRAWING IS A VIOLATION OF THE NEW YORK STATE EDUCATION LAW, ARTICLE 145, SECTION 7209. NO REVISIONS ARE PERMITTED TO BE MADE TO THESE PLANS WITHOUT THE EXPRESS WRITTEN CONSENT OF THE ARCHITECT.

Copyright © 2009

ADDITIONS & RENOVATIONS
FOR:
PENFIELD UNITED METHODIST CHURCH
1795 BAIRD ROAD
PENFIELD, NEW YORK 14526

PROJECT NO.: 16101
CHECKED BY: JFT
DRAWN BY: SBT/SDD
DATE: 9-25-09

STAMP

SHEET NAME
TITLE SHEET

SHEET NO.
T-1