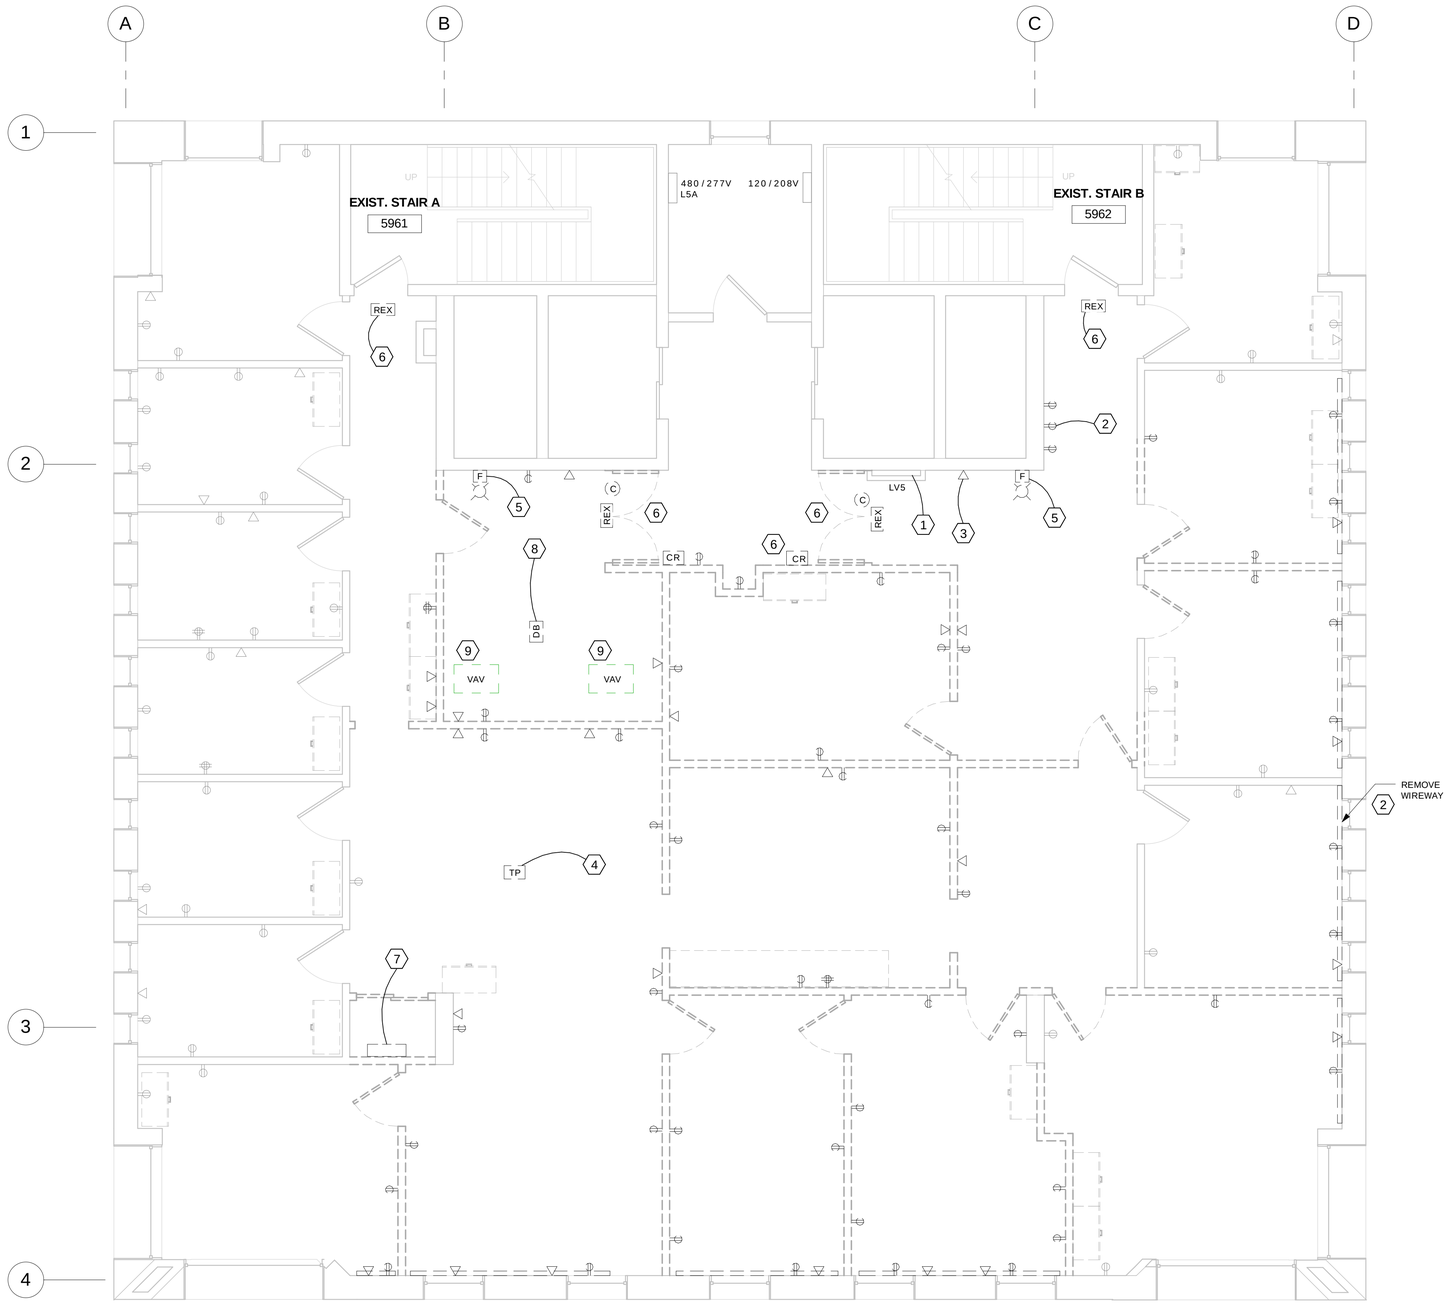

1 5TH FLOOR ELECTRICAL REMOVAL PLAN
1/4" = 1'-0"

DRAWING GENERAL NOTES

1. REMOVE RECEPTACLES FROM WALLS WHICH ARE BEING DEMOLISHED. REMOVE CONDUIT AND WIRING BACK TO PANEL.
2. REMOVE TELE/DATA DROPS FROM WALLS WHICH ARE BE DEMOLISHED. COIL WIRING ABOVE THE CEILING AND SAVE FOR REUSE.

X ELECTRICAL REMOVAL NOTES

1. EXISTING PANEL TO REMAIN.
2. REMOVE RECEPTACLES AND WIREWAY WITH CONDUIT AND WIRING BACK TO SOURCE. LABEL BREAKER AS SPARE.
3. REMOVE I.T. DROPS, COIL WIRING ABOVE THE CEILING AND SAVE FOR REUSE.
4. REMOVE TELE/POWER POLE WITH CONDUIT AND WIRING BACK TO SOURCE.
5. REMOVE FIRE ALARM NOTIFICATION APPLIANCE. TEMPORARILY SUPPORT DEVICE, COIL AND STORE WIRE AT CEILING. DEVICES SHALL REMAIN CONNECTED UNTIL NEW INSTALLATION.
6. REMOVE SECURITY HARDWARE AND POWER WIRING BACK TO NEAREST JUNCTION BOX ON DOORS BEING REMOVED. REQUEST TO EXIT MOTION SENSORS ON EXIT DOORS SHALL BE REMOVED TO ACCOMMODATE CEILING REMOVAL. REINSTALL AFTER NEW CEILING INSTALLATION.
7. REMOVE SECURITY CONTROL PANEL. REMOVE CONDUIT AND WIRING TO FLOOR BELOW. SAVE WIRING FOR REUSE.
8. REMOVE DURESS BUTTON WITH WIRING BACK TO EXISTING SECURITY SYSTEM.
9. THE LOCATIONS OF THE VAV BOXES SHOWN ARE BEING INTERCHANGED. REMOVE 110V POWER SUPPLY AT EACH LOCATION. RECONNECT POWER AFTER VAV REINSTALLED.
10. REMOVE CARD READER AND SAVE FOR REUSE. SAVE WIRING AND COIL ABOVE CEILING. (TYPICAL).

Department of Human Resources Office Renovation

RIT

George Eastman Building
Fifth Floor
8 Lomb Memorial Dr.
Rochester, NY 14623

Bergmann associates
architects // engineers // planners

28 East Main Street
200 First Federal Plaza
Rochester, New York 14614 - 1909

office: 585.232.5135
fax: 585.232.4625

www.bergmannpc.com

5TH FLOOR ELECTRICAL REMOVAL PLAN

Note:
Unauthorized alteration or addition to this drawing is a violation of the New York State Education Law Article 145, Section 7209.

Project Manager: R. NAPOLI
Designed By: B. ELIASZ
Drawn By: B. ELIASZ
Checked By: C. SMEENK
Date Issued: 12/4/09
Scale: 1/4" = 1'-0"
Date:
Project Number: 8217.00
File Name:
Drawing Number:

ED-100